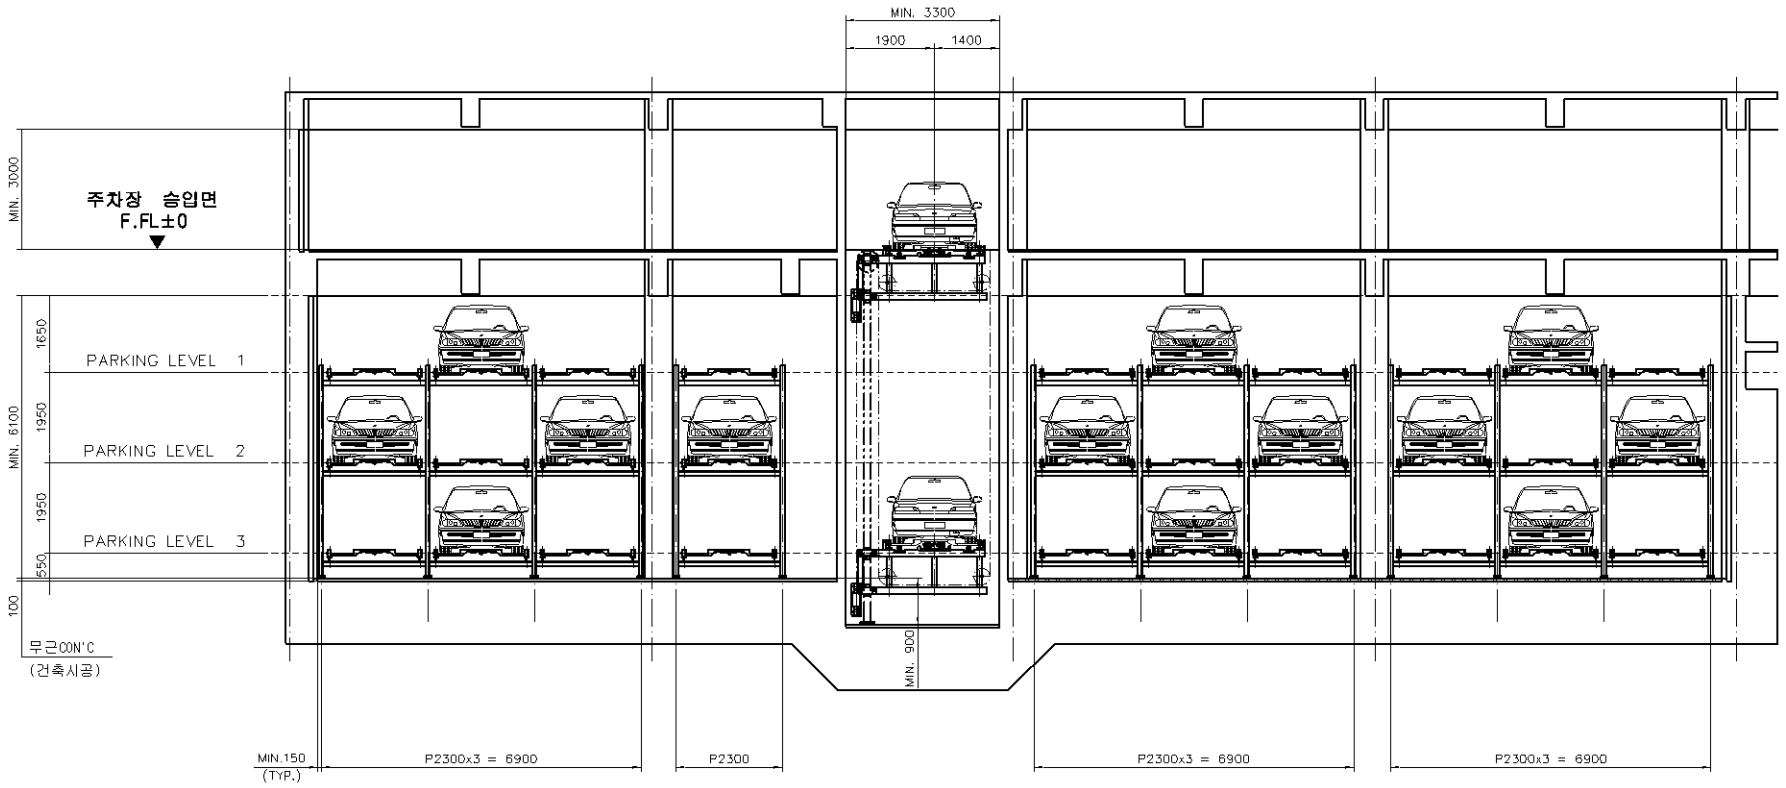

주차장 평면도

(주) KOSTEC 엔지니어링									SCALE	1/60	DATE	05.2.4	
PLANT			FACILITY						DIM	mm	PRO-JECTION		
TITLE	주차장 정면도								MATER NO.		REV-IS	1	
	DRAW	CHEC	REVI	APPR		DRAW	CHEC	REVI	APPR	DWG NO.	KPM - APP - 004		
SIGNA-TURE					MATER								
DATE													