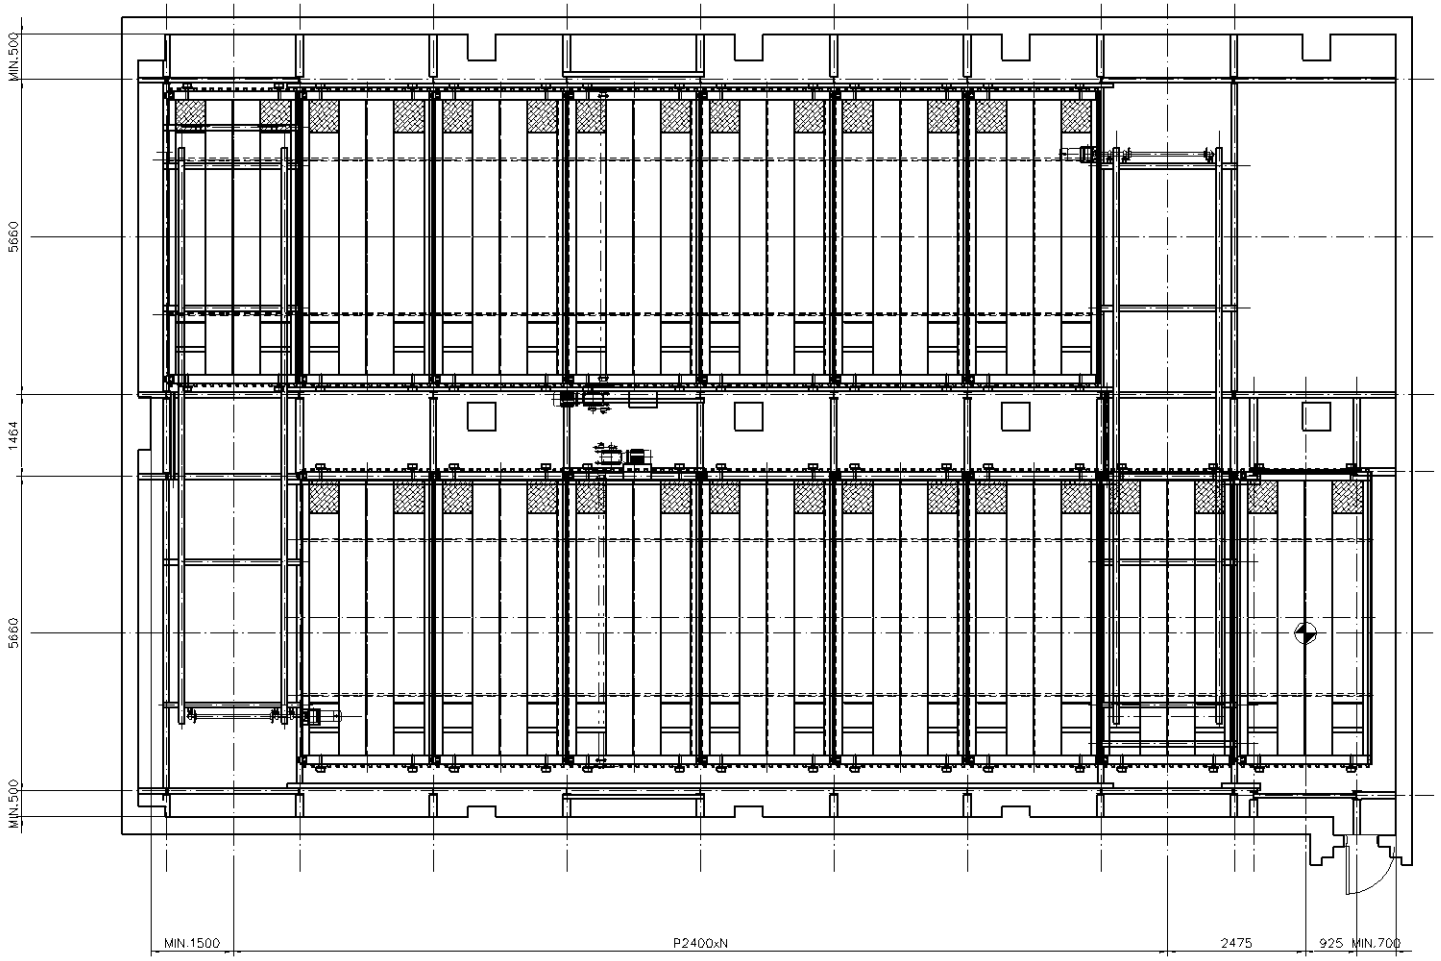

(주) KOSTEC 엔지니어링									SCALE	1/50	DATE	05.2.7
PLANT			FACILITY						DIM	mm	PRO-JECTION	
TITLE	주차장 평면도								MAKER NO.		REVISION	1
	DRAW	CHEC	REVI	APPR	MAKER	DRAW	CHEC	REVI	APPR	DWG NO.	KPC-2H-APP-003	
SIGNATURE												
DATE												